CONSTRUCTION SCHEDULE

Napa Logistics Park
Building 1 - 646,000 SF American Canyon, CA

Oltmans CONSTRUCTION CO.
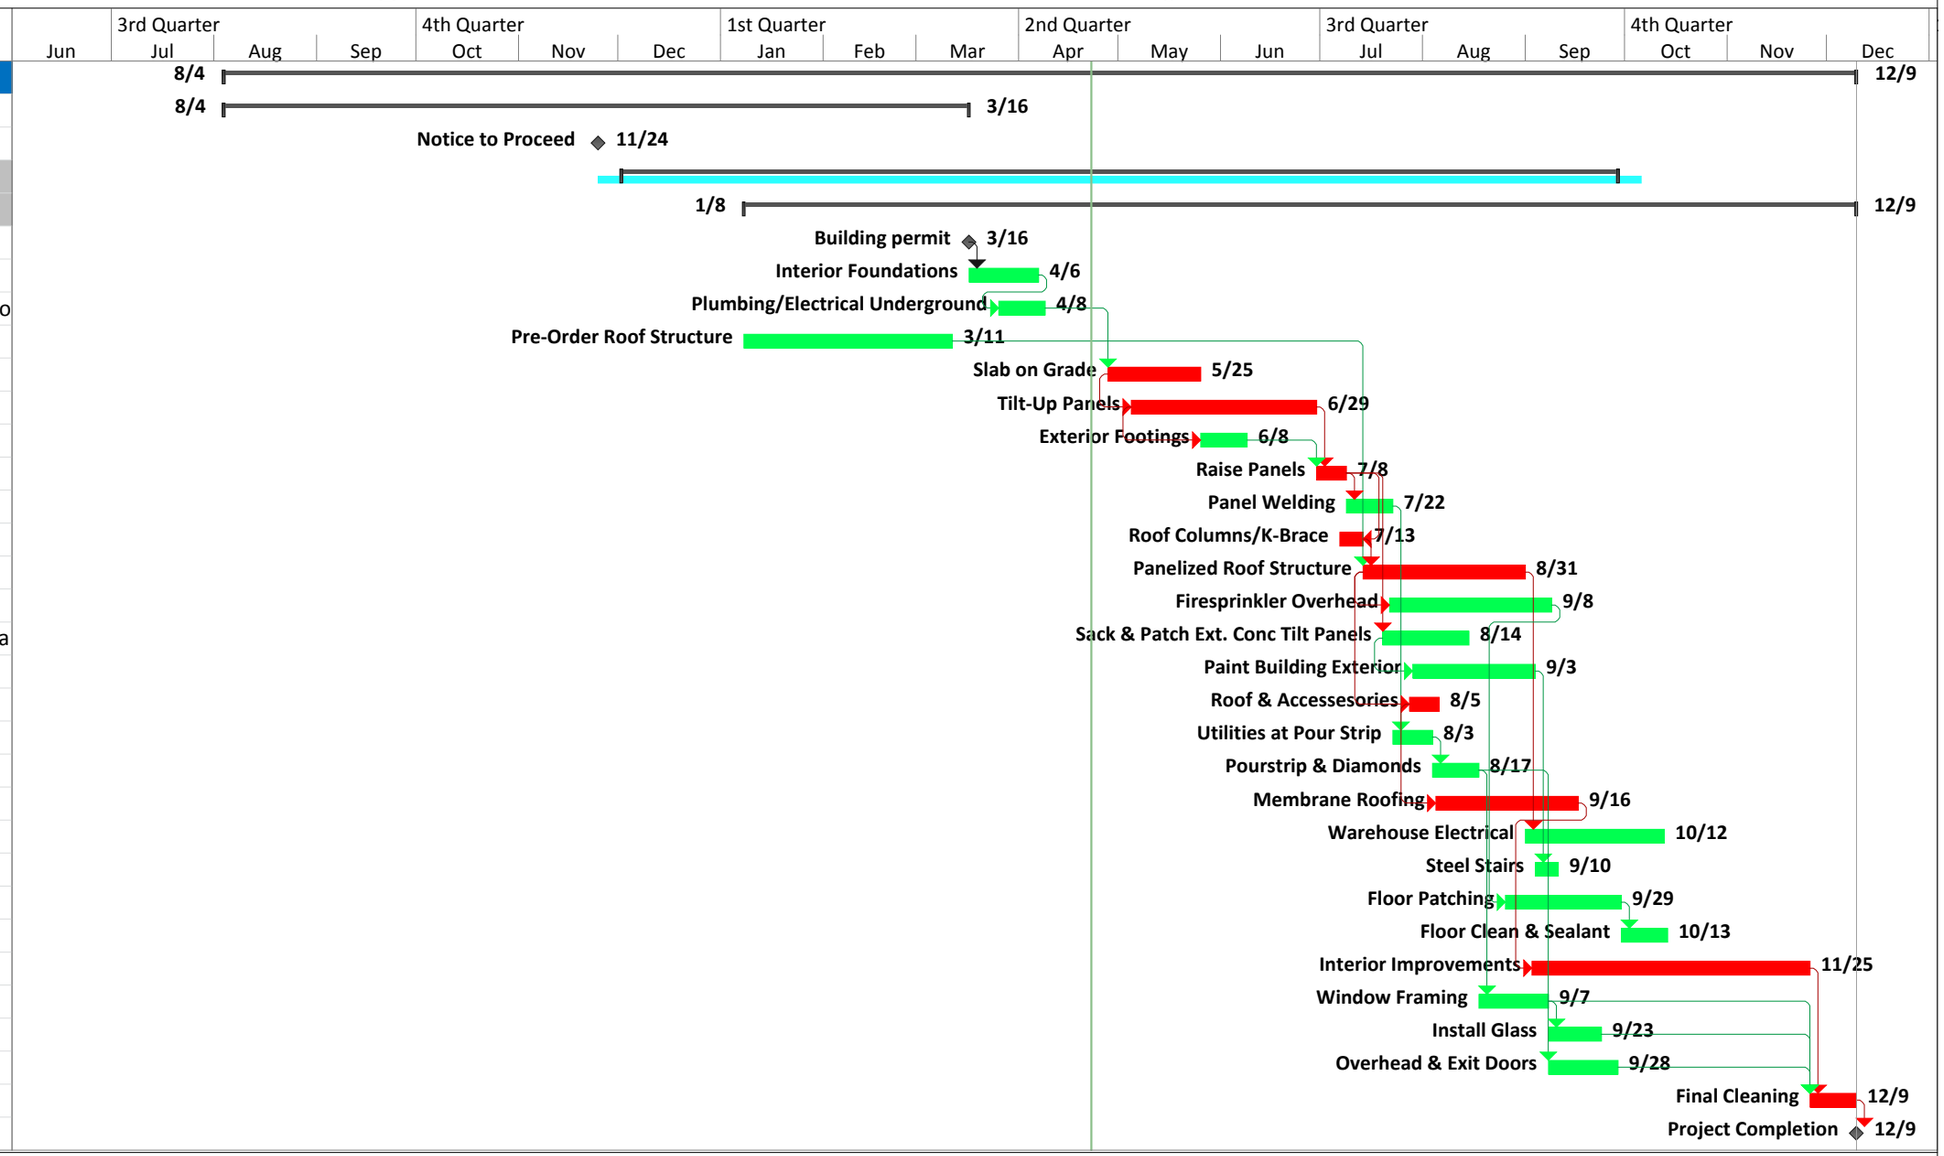
ID	Task Name	Start	Finish
1	646,000 SF Project	8/4	12/9
2	Design /Const Docs/Permits	8/4	3/16
7	Notice to Proceed	11/24	11/24
9	Site Work		
33	Building Construction	1/8	12/9
34	Building permit	3/16	3/16
35	Interior Foundations		4/6
36	Plumbing/Electrical Undergro		4/8
37	Pre-Order Roof Structure		3/11
38	Slab on Grade		5/25
39	Tilt-Up Panels		6/29
40	Exterior Footings		6/8
41	Raise Panels		7/8
42	Panel Welding		7/22
43	Roof Columns/K-Brace		7/13
44	Panelized Roof Structure		8/31
45	Firesprinkler Overhead		9/8
46	Sack & Patch Ext. Conc Tilt Pa		8/14
47	Paint Building Exterior		9/3
48	Roof & Accessesories		8/5
49	Utilities at Pour Strip		8/3
50	Pourstrip & Diamonds		8/17
51	Membrane Roofing		9/16
52	Warehouse Electrical		10/12
53	Steel Stairs		9/10
54	Floor Patching		9/29
55	Floor Clean & Sealant		10/13
56	Interior Improvements		11/25
57	Window Framing		9/7
58	Install Glass		9/23
59	Overhead & Exit Doors		9/28
60	Final Cleaning		12/9
61	Project Completion		12/9